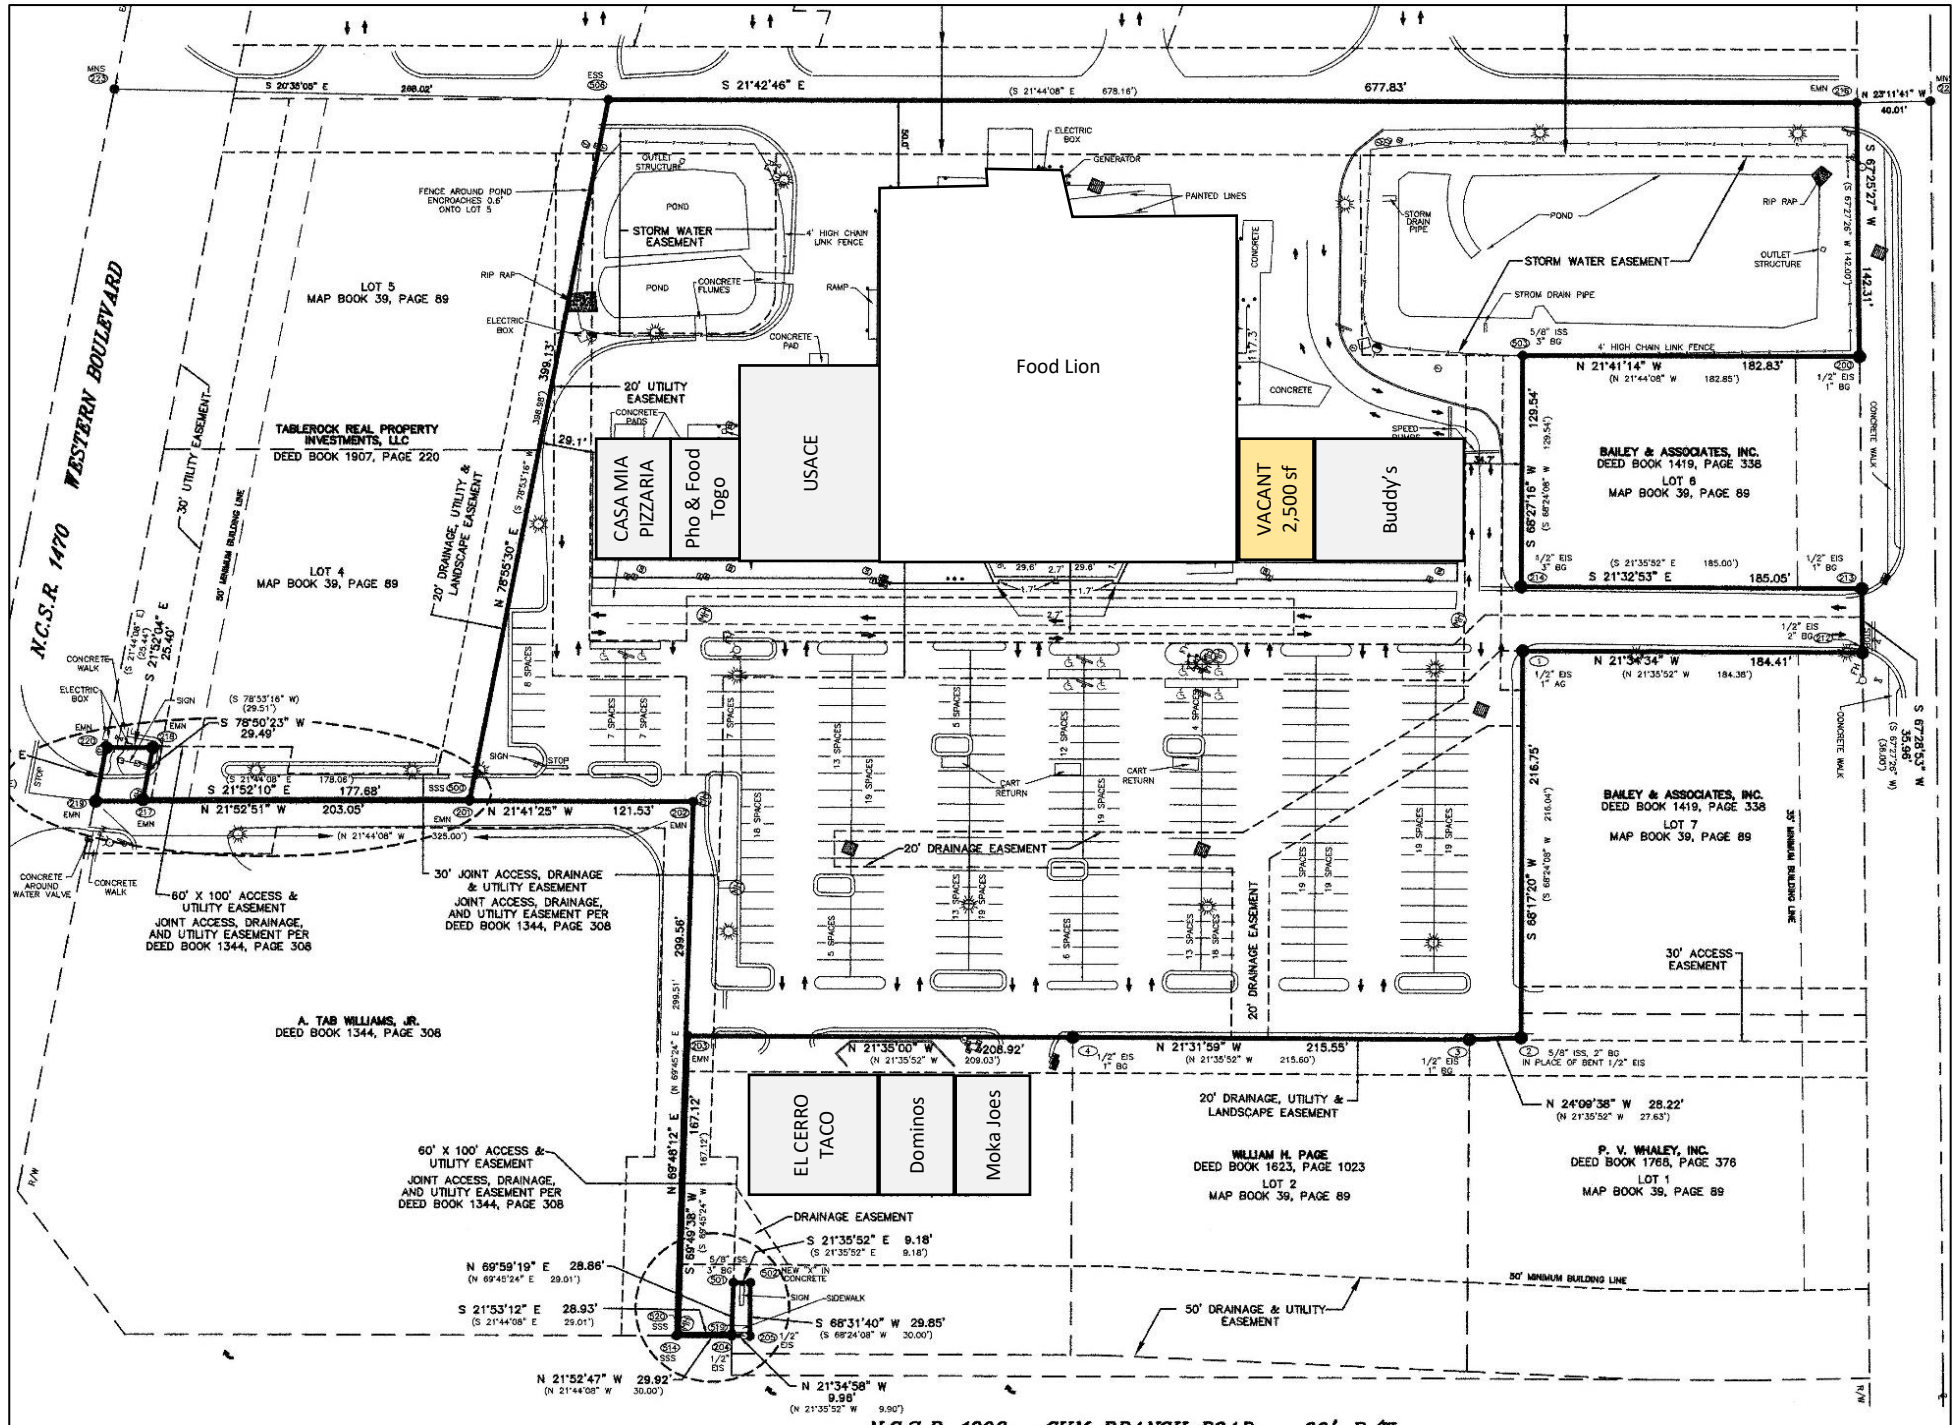

N.C.S.R. 1470 WESTERN BOULEVARD
LOT 5
MAP BOOK 39, PAGE 89
TABLEROCK REAL PROPERTY INVESTMENTS, LLC
DEED BOOK 1907, PAGE 220
LOT 4
MAP BOOK 39, PAGE 89
STORM WATER EASEMENT
POND
CONCRETE FLUMES
4' HIGH CHAIN LINK FENCE
FENCE AROUND POND ENCROACHES 0.6' ONTO LOT 5
RIP RAP
ELECTRIC BOX
20' UTILITY EASEMENT
CONCRETE PADS
CASA MIA PIZZARIA
Pho & Food Togo
USACE
Food Lion
VACANT 2,500 sf
Buddy's
GENERATOR
PAINTED LINES
CONCRETE
STORM DRAIN PIPE
OUTLET STRUCTURE
BAILEY & ASSOCIATES, INC.
DEED BOOK 1419, PAGE 338
LOT 6
MAP BOOK 39, PAGE 89
LOT 7
MAP BOOK 39, PAGE 89
20' DRAINAGE, UTILITY & LANDSCAPE EASEMENT
30' UTILITY EASEMENT
50' MINIMUM BUILDING LINE
CONCRETE WALK
CONCRETE AROUND WATER VALVE
60' X 100' ACCESS & UTILITY EASEMENT
JOINT ACCESS, DRAINAGE, AND UTILITY EASEMENT PER DEED BOOK 1344, PAGE 308
30' JOINT ACCESS, DRAINAGE & UTILITY EASEMENT
JOINT ACCESS, DRAINAGE, AND UTILITY EASEMENT PER DEED BOOK 1344, PAGE 308
A. TAB WILLIAMS, JR.
DEED BOOK 1344, PAGE 308
20' DRAINAGE EASEMENT
CART RETURN
30' ACCESS EASEMENT
EL CERRO TACO
Dominos
Moka Joes
WILLIAM H. PAGE
DEED BOOK 1623, PAGE 1023
LOT 2
MAP BOOK 39, PAGE 89
P. V. WHALEY, INC.
DEED BOOK 1768, PAGE 376
LOT 1
MAP BOOK 39, PAGE 89
DRAINAGE EASEMENT
50' DRAINAGE & UTILITY EASEMENT
N 21°42'46" E 677.83'
N 21°41'14" W 182.83'
S 21°32'53" E 185.05'
N 21°34'34" W 184.41'
N 21°35'00" W 208.92'
N 21°31'59" W 215.55'
N 24°09'38" W 28.22'
S 21°52'10" E 177.68'
N 21°52'51" W 203.05'
N 21°41'25" W 121.53'
S 78°50'23" W 29.49'
N 78°55'30" E 399.13'
S 21°52'04" E 25.40'
S 21°35'52" E 9.18'
N 69°59'19" E 28.86'
S 21°53'12" E 28.93'
S 68°31'40" W 29.85'
N 21°52'47" W 29.92'
N 21°34'58" W 9.98'